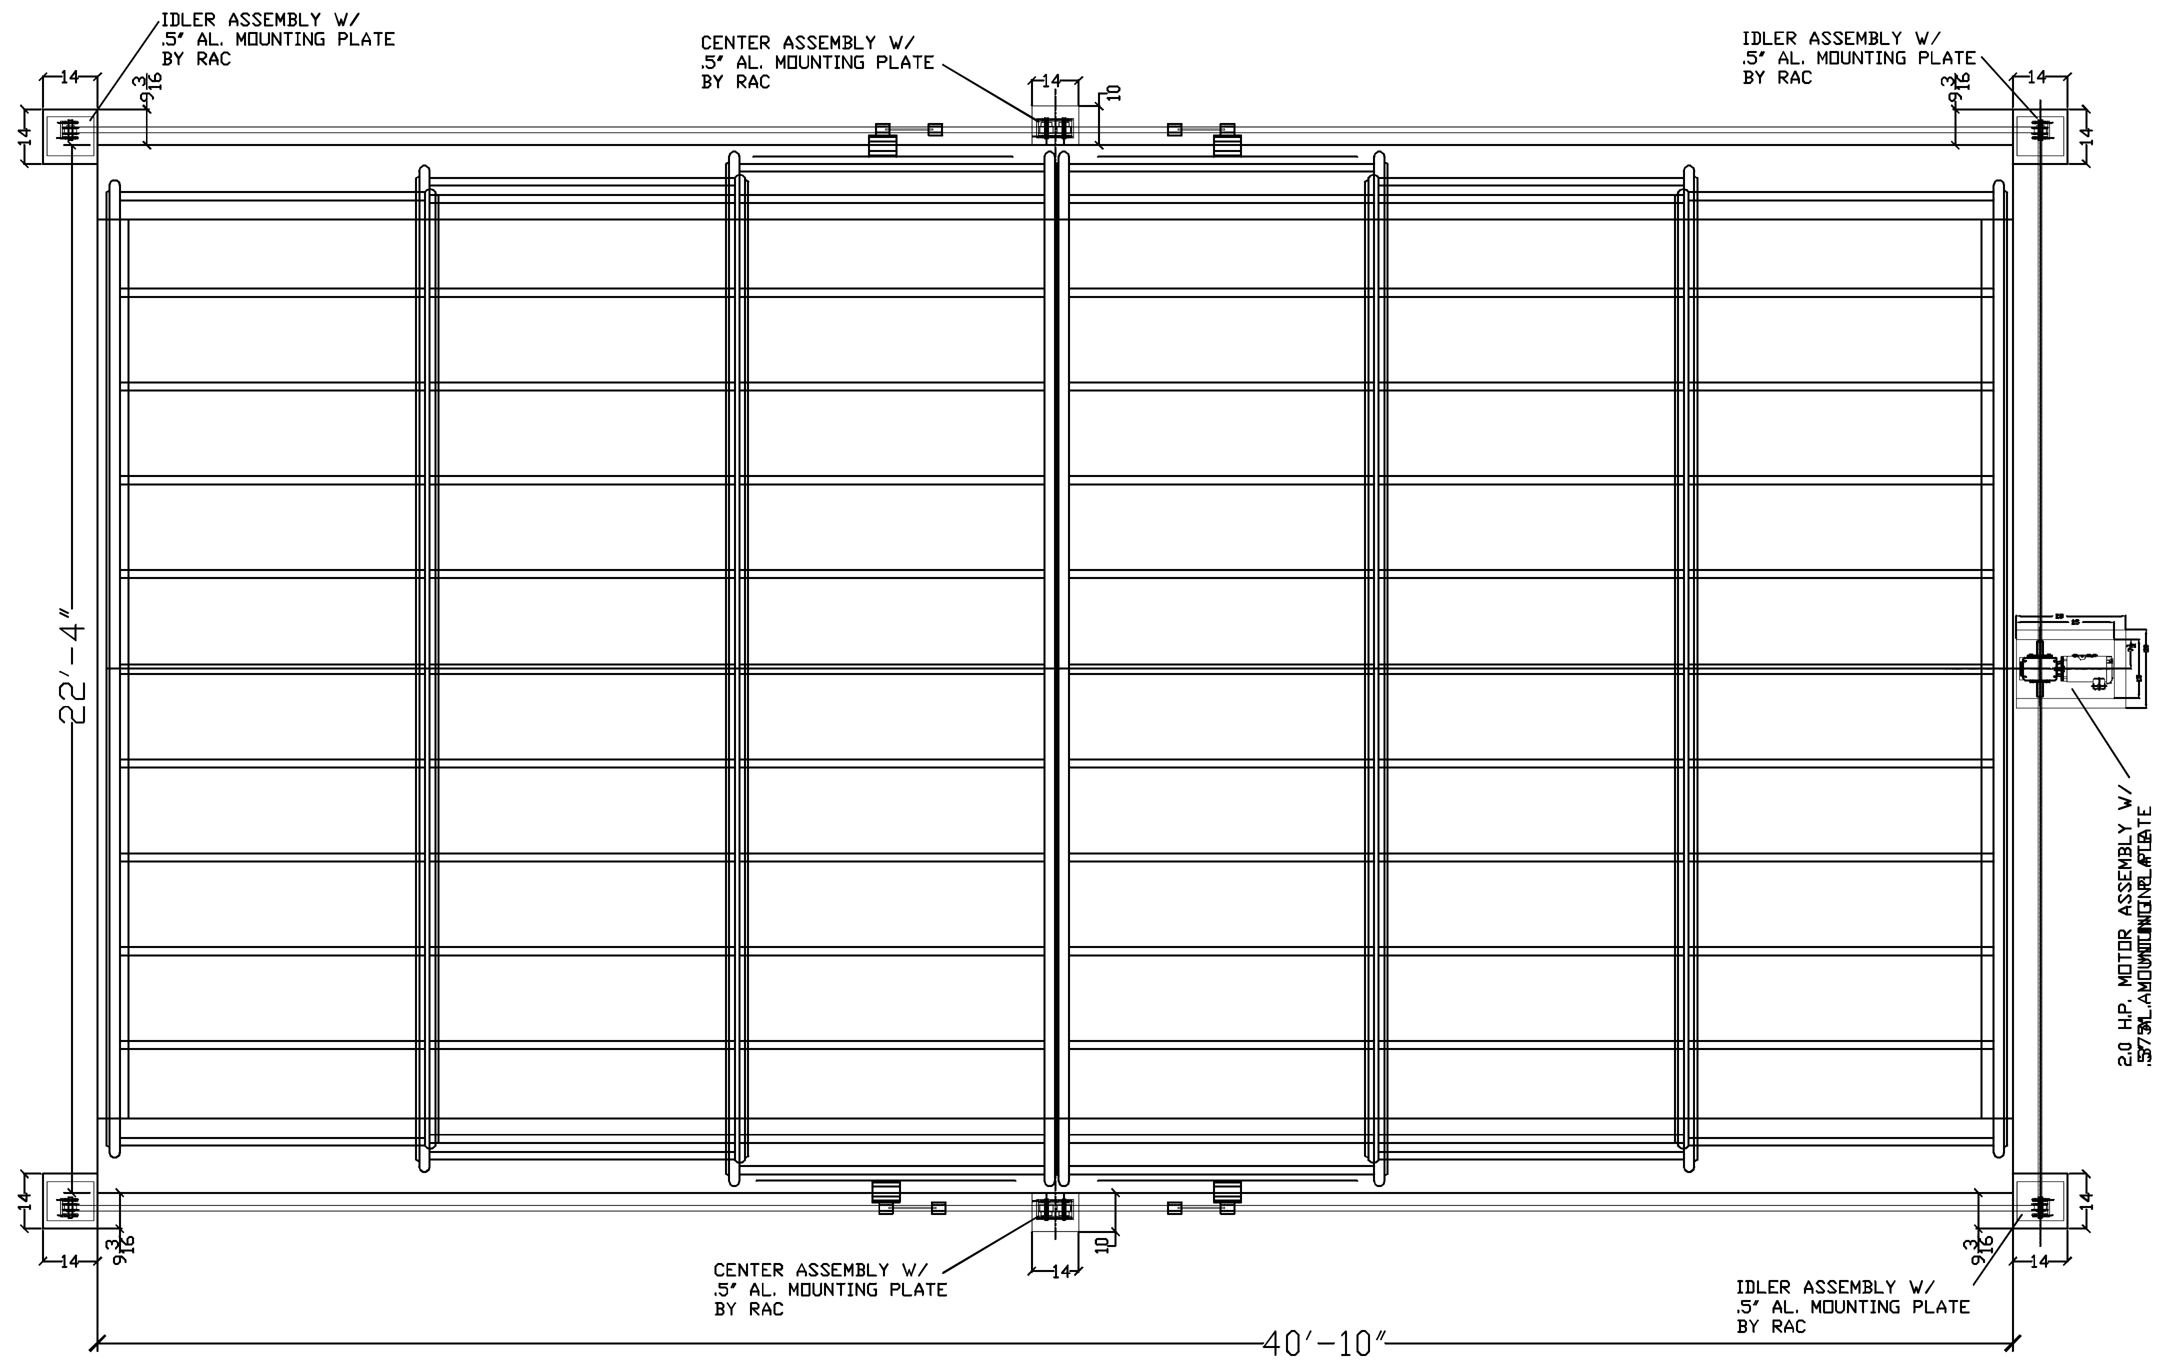

RAC UNIT PLAN W/ MOTOR SYSTEM - CLOSED POSITION

ROLL-A-COVER INT'L
36 SARGENT DR.
BETHANY, CT 06524
Tel: 203-393-7292
Fax: 203-286-2012
www.rollacover.com

SCALE: 1/4" = 1'-0"

SALESMAN:

DRAWN BY: K. TAYLOR

JOB NAME & ADDRESS:
CONVENTIONAL FREE STANDING
SKYLIGHT- ONE MOTOR

ORIGINATION REVISED REVISED REVISED
DATE: 09-15-25

DRAWING #:
CFSS-01

SHEET #:
MOTOR
1 OF 8

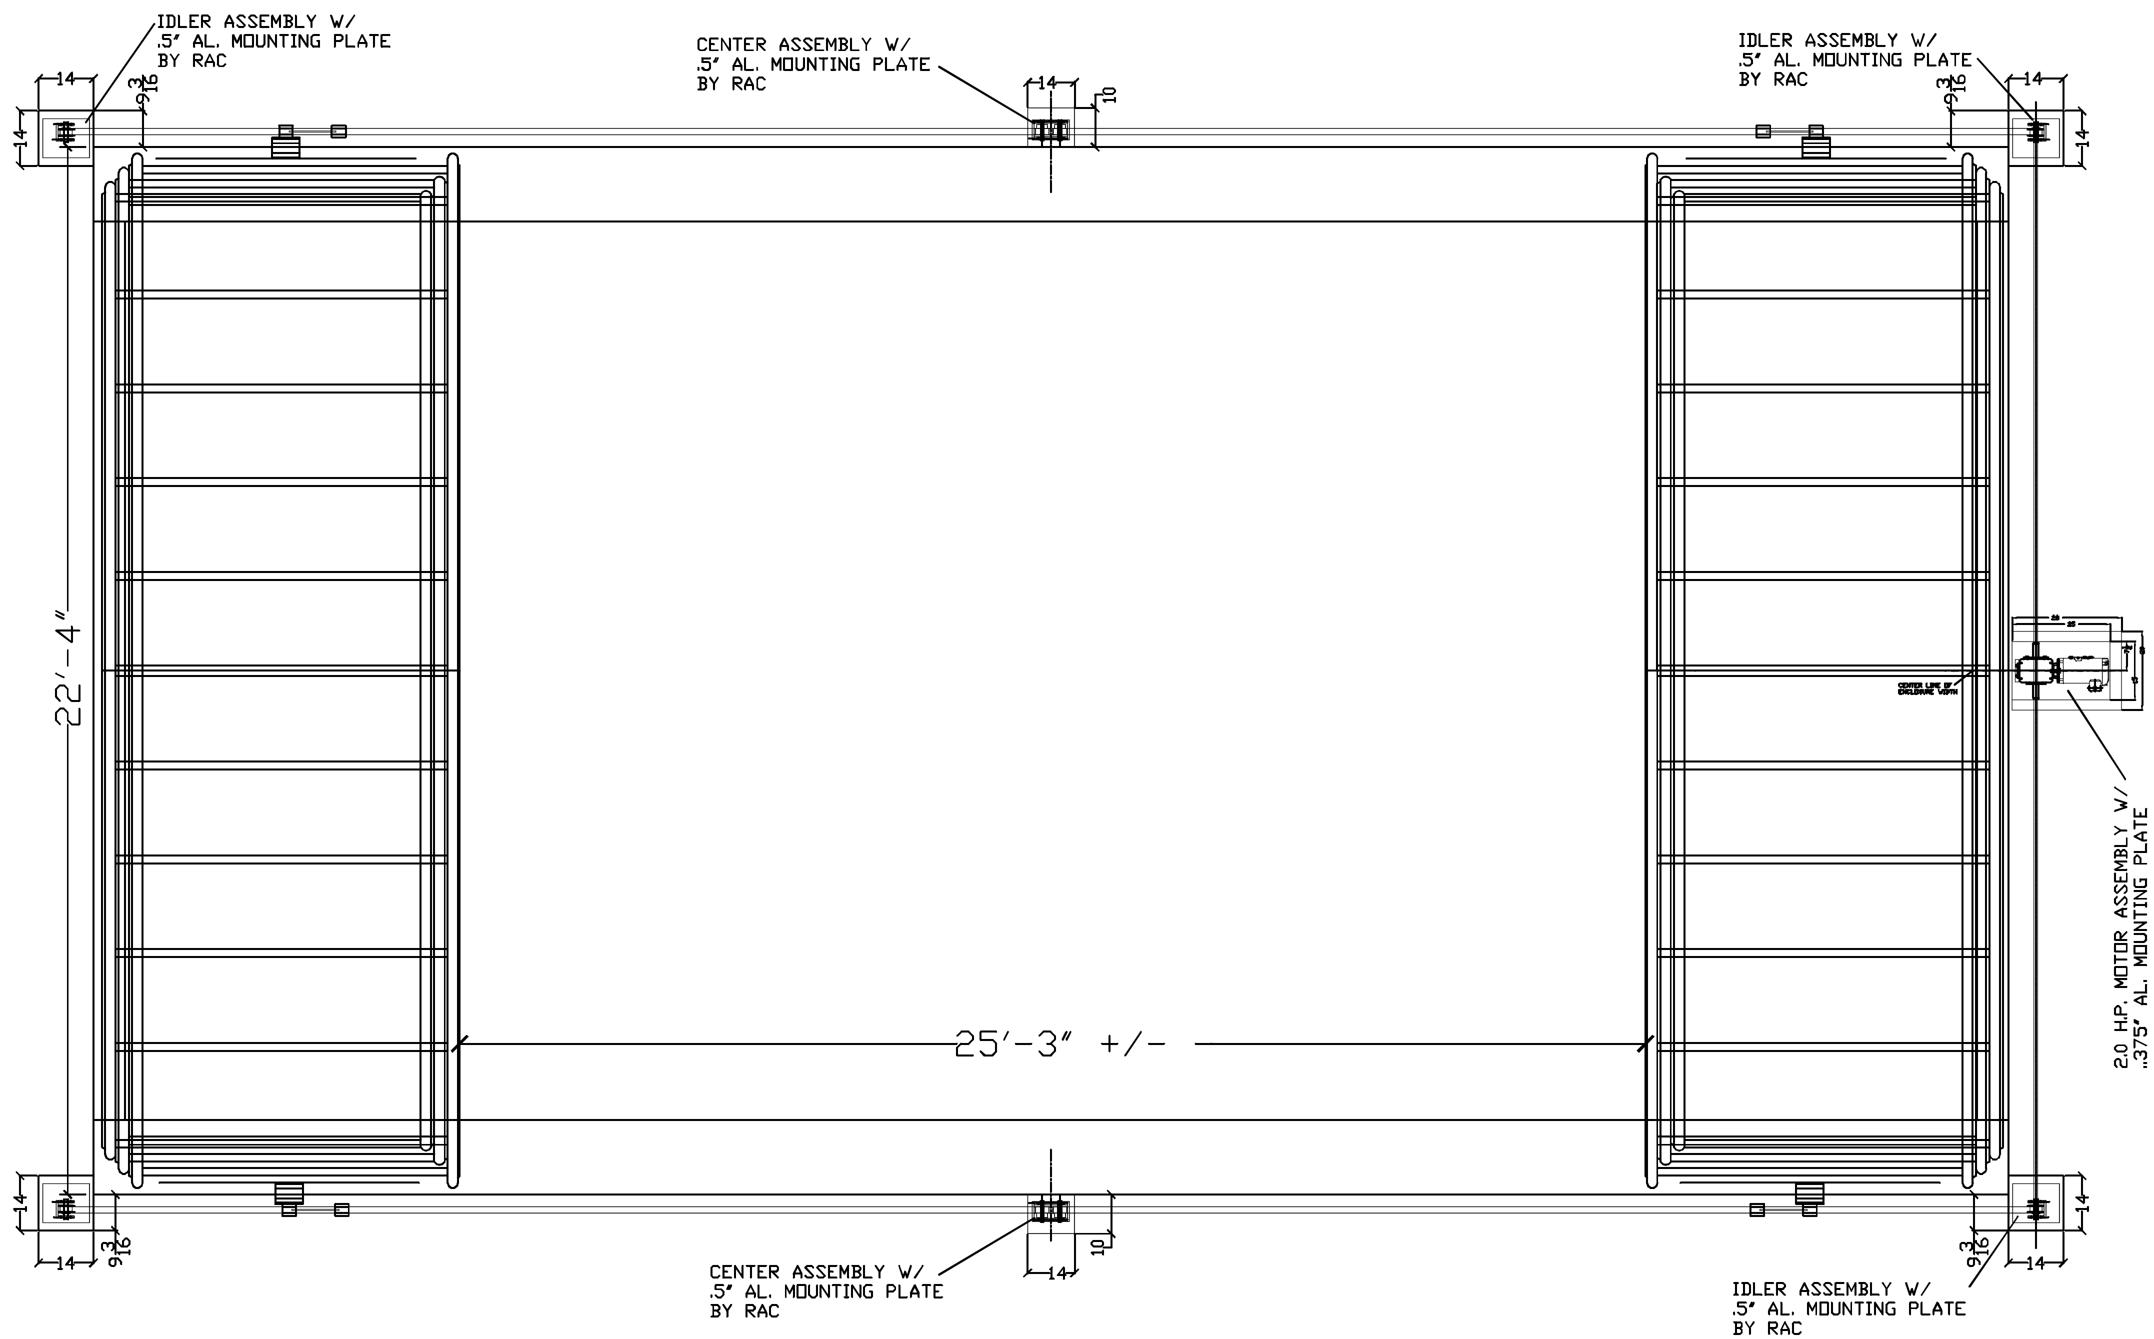

RAC UNIT PLAN W/ MOTOR SYSTEM - OPEN POSITION

ROLL-A-COVER INT'L
36 SARGENT DR.
BETHANY, CT 06524
Tel: 203-393-7292
Fax: 203-286-2012
www.rollacover.com

SCALE: 1/4" = 1'-0"

SALESMAN:

DRAWN BY: K. TAYLOR

JOB NAME & ADDRESS:
CONVENTIONAL FREE STANDING
SKYLIGHT- ONE MOTOR

ORIGINATION REVISED REVISED REVISED

DATE: 09-15-25

DRAWING #: CFSS-01

SHEET #: MOTOR 2 OF8

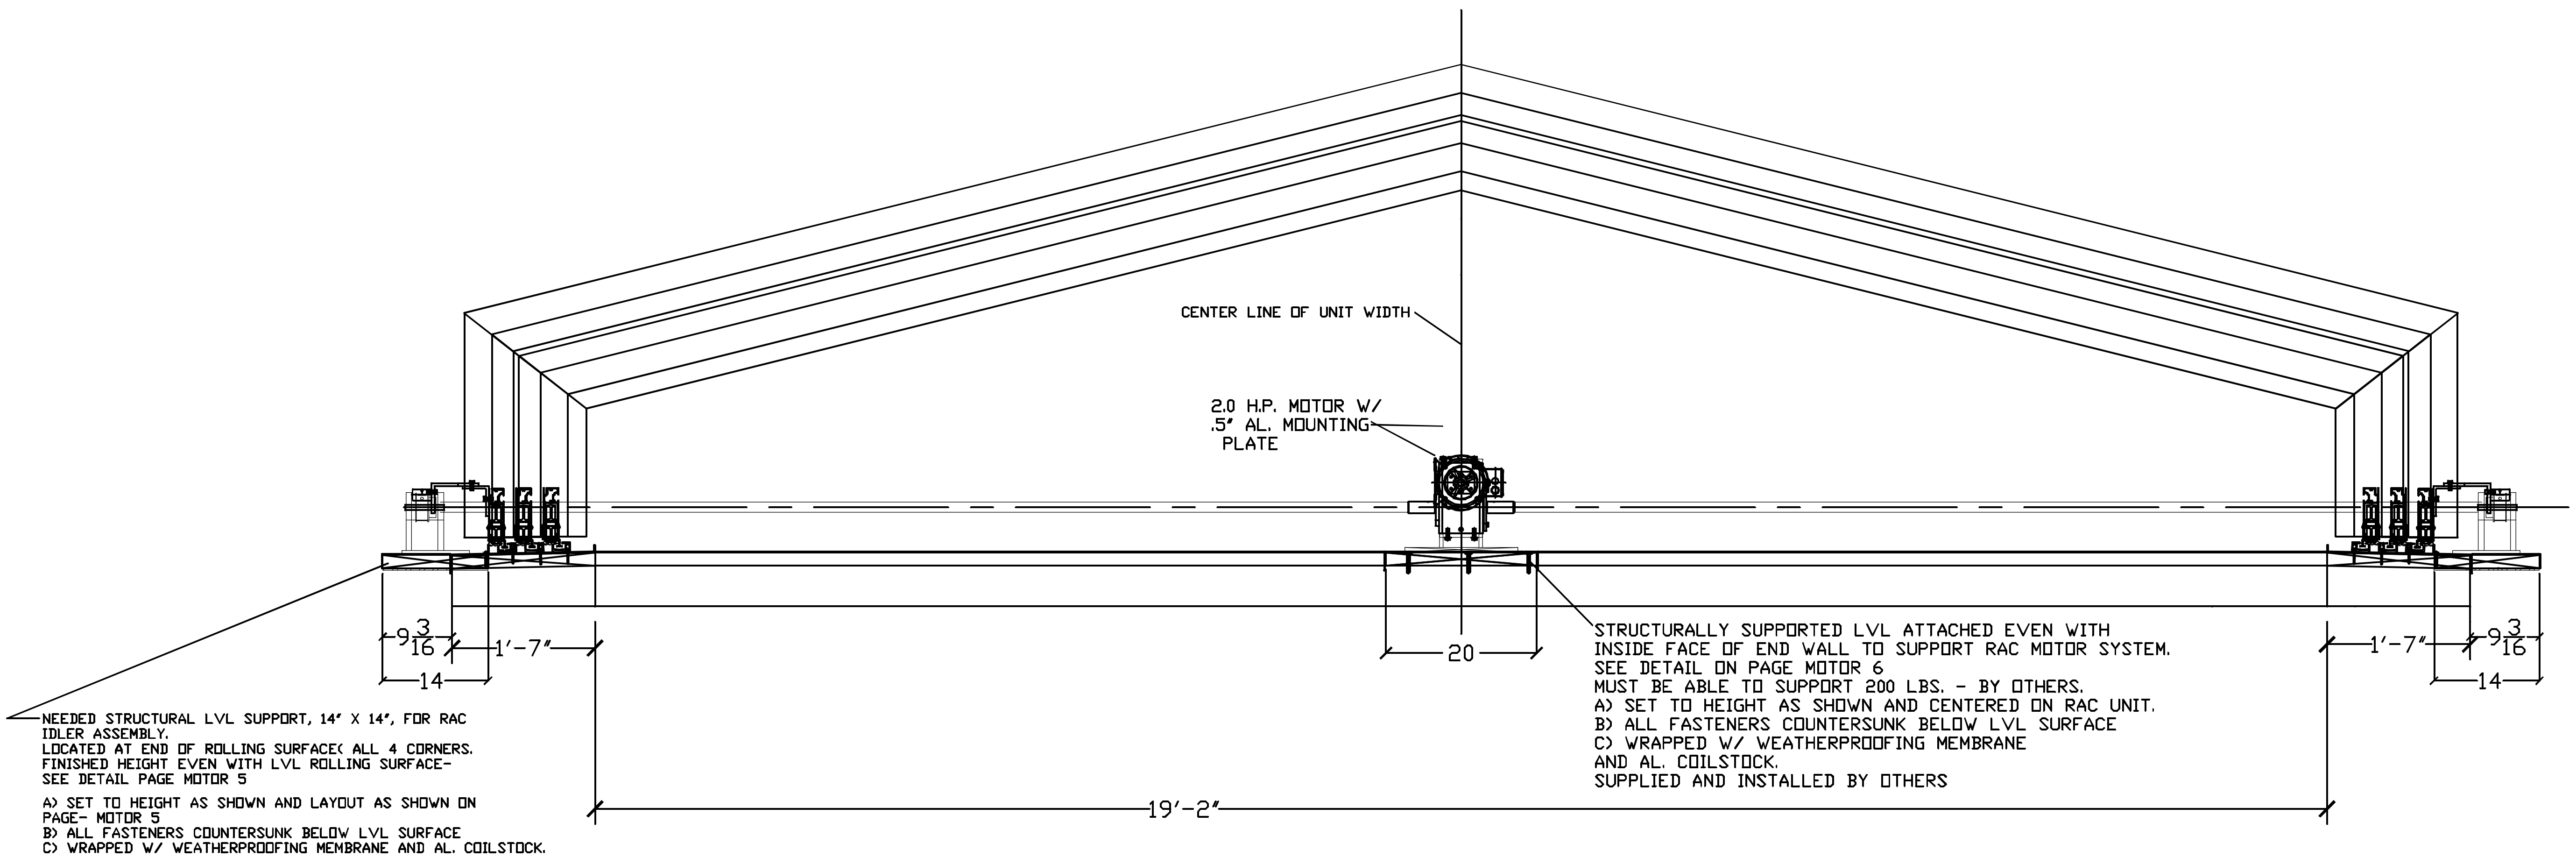

RAC UNIT SECTION W/MOTOR

NOTE: STRUCTURAL STEEL SUPPORT & LVL BLOCKING UNDER
ALL MOTOR COMPONENTS - BY OTHERS

- TOP OF BLOCKING TO BE EVEN WITH THE TOP OF LVL SILL
- MUST BE INSTALLED STRAIGHT, LEVEL, PLUMB WITH NO DEVIATIONS AND
- PARALLEL TO REAR HEADER LVL.
- ALL FASTENERS TO BE COUNTERSUNK BELOW SURFACE
- WRAPPED WITH WEATHERPROOFING MEMBRANE (WATER & ICE) ON TOP BUT
- NOT GLUED DOWN.
- TO BE INSTALLED BY OTHERS

ROLL-A-COVER INT'L
36 SARGENT DR.
BETHANY, CT 06524
Tel: 203-393-7292
Fax: 203-286-2012
www.rollacover.com

SCALE: 1/4" = 1'-0"

SALESMAN: M MORRIS

DRAWN BY: B. TAYLOR

JOB NAME & ADDRESS:
CONVENTIONAL FREE STANDING
SKYLIGHT- ONE MOTOR

ORIGINATION REVISED REVISED REVISED

DATE: 09-15-25

DRAWING #: CFSS-01

SHEET #: MOTOR 3 OF 8

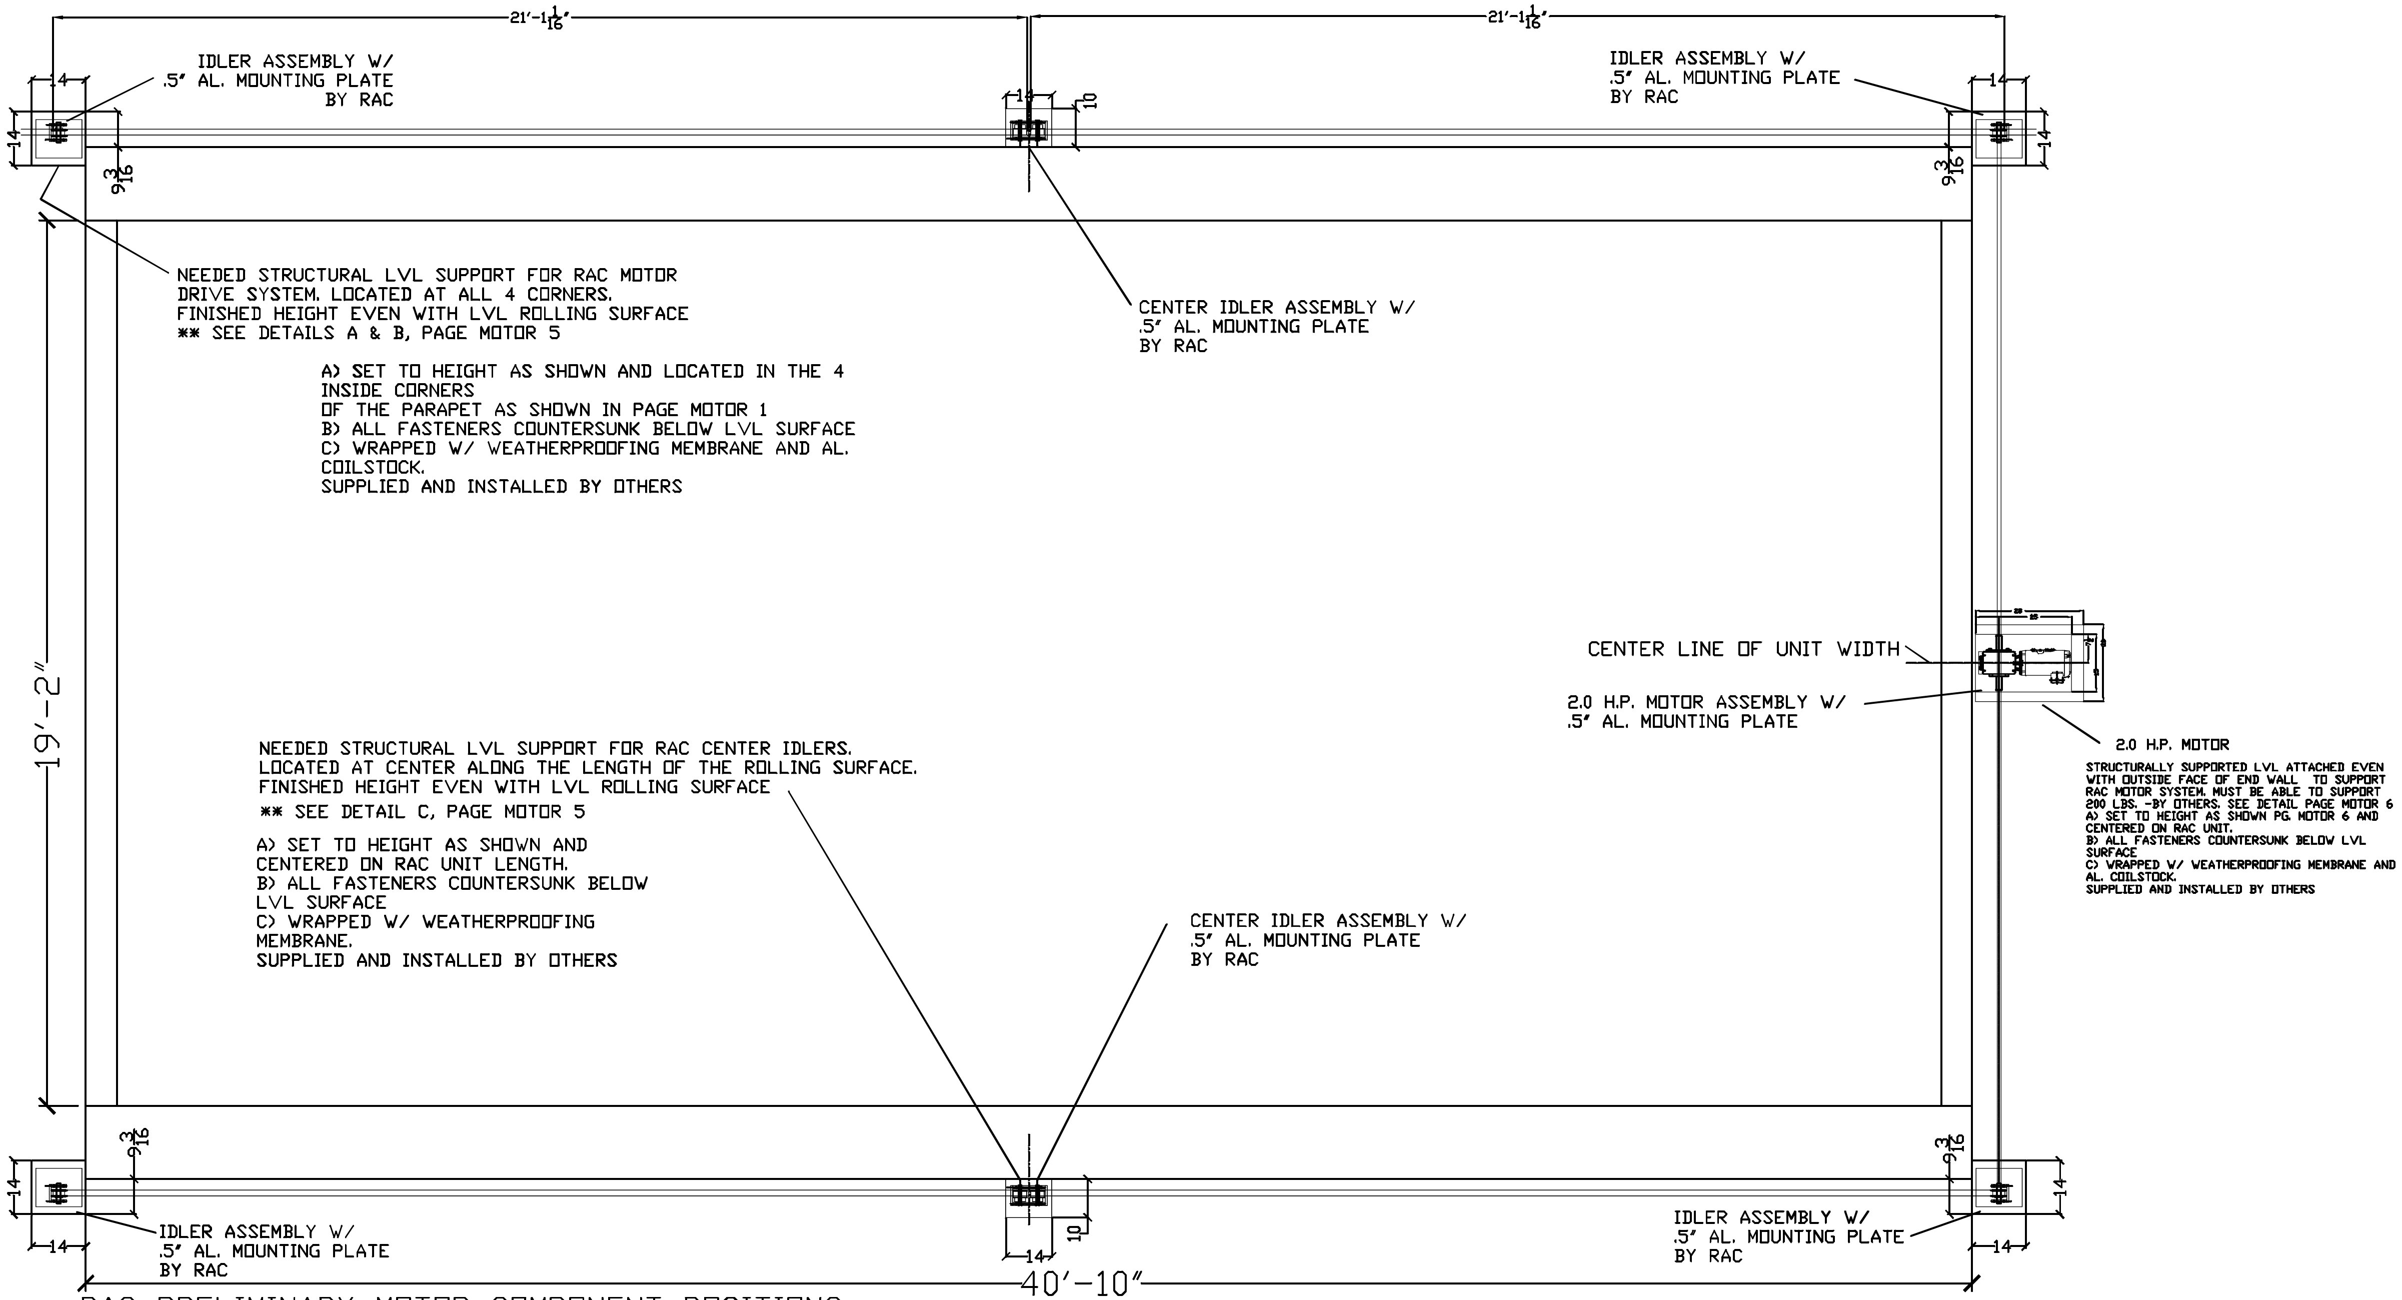

RAC PRELIMINARY MOTOR COMPONENT POSITIONS
BLOCKING REQUIRED AT ALL LOCATIONS
CONTROL BOX TO BE LOCATED IN A SECURE AREA
EACH IDLER & MOTOR STATION WILL REQUIRE ADDITIONAL STRUCTURAL
SUPPORT TO BE DESIGNED AND INSTALLED - BY OTHERS

ROLL-A-COVER INT'L
36 SARGENT DR.
BETHANY, CT 06524
Tel: 203-393-7292
Fax: 203-286-2012
www.rollacover.com

SCALE: 1/4" = 1'-0"
SALESMAN:
DRAWN BY: K. TAYLOR

JOB NAME & ADDRESS:
CONVENTIONAL FREE STANDING
SKYLIGHT- ONE MOTOR

ORIGINATION REVISED REVISED REVISED
DATE: 09-15-25

DRAWING #: CFSS-01

SHEET #: MOTOR 4 OF 8

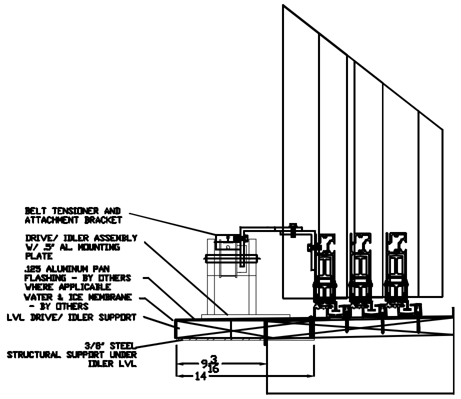

DRIVE/ IDLER DETAIL
SIZE- 14"W. X 14"L.

NEEDED STRUCTURAL LVL SUPPORT, 14" X 14", FOR RAC MOTOR ASSEMBLY.
LOCATED AT END OF ROLLING SURFACE(ALL 4 CORNERS.
FINISHED HEIGHT EVEN WITH LVL ROLLING SURFACE
A) SET TO HEIGHT AS SHOWN AND LAYOUT AS SHOWN IN MOTOR PLAN VIEW.
B) ALL FASTENERS COUNTERSUNK BELOW LVL SURFACE
C) WRAPPED W/ WEATHERPROOFING MEMBRANE AND AL. COILSTOCK.
SUPPLIED AND INSTALLED BY OTHERS

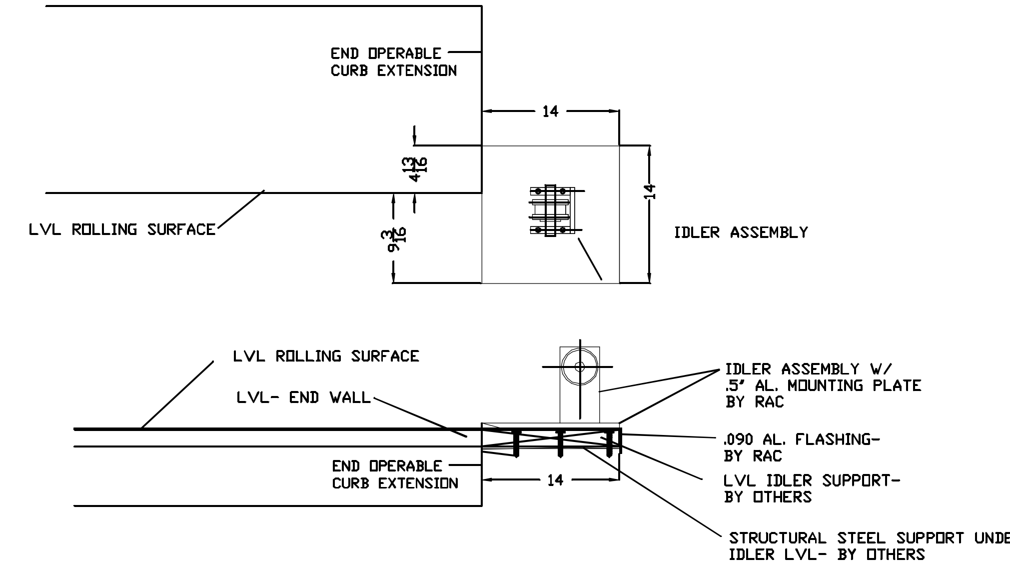

DRIVE & IDLER ASSEMBLY SUPPORT DETAIL- BY OTHERS
NEEDED STRUCTURAL LVL SUPPORT, 14" X 14", FOR RAC MOTOR ASSEMBLY.
LOCATED AT END OF ROLLING SURFACE(ALL 4 CORNERS.
FINISHED HEIGHT EVEN WITH LVL ROLLING SURFACE
A) SET TO HEIGHT AS SHOWN AND LAYOUT AS SHOWN IN MOTOR PLAN VIEW.
B) ALL FASTENERS COUNTERSUNK BELOW LVL SURFACE
C) WRAPPED W/ WEATHERPROOFING MEMBRANE AND AL. COILSTOCK.
SUPPLIED AND INSTALLED BY OTHERS

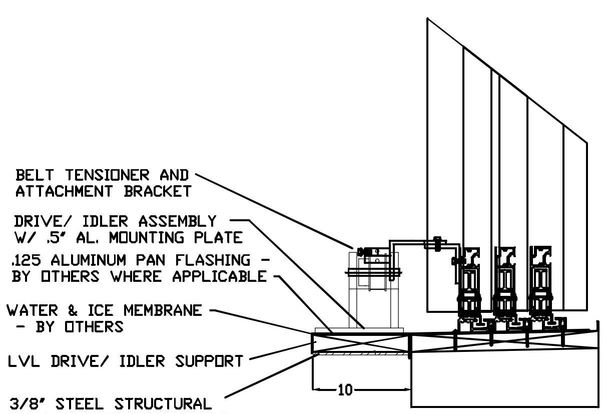

CENTER IDLER DETAIL

SIZE- 10"W. X 14"L.
NEEDED STRUCTURAL LVL SUPPORT FOR RAC CENTER IDLERS.
LOCATED AT CENTER ALONG THE LENGTH OF THE ROLLING SURFACE.
FINISHED HEIGHT EVEN WITH LVL ROLLING SURFACE
A) SET TO HEIGHT AS SHOWN AND CENTERED ON RAC UNIT LENGTH.
B) ALL FASTENERS COUNTERSUNK BELOW LVL SURFACE
C) WRAPPED W/ WEATHERPROOFING MEMBRANE.
SUPPLIED AND INSTALLED BY OTHERS

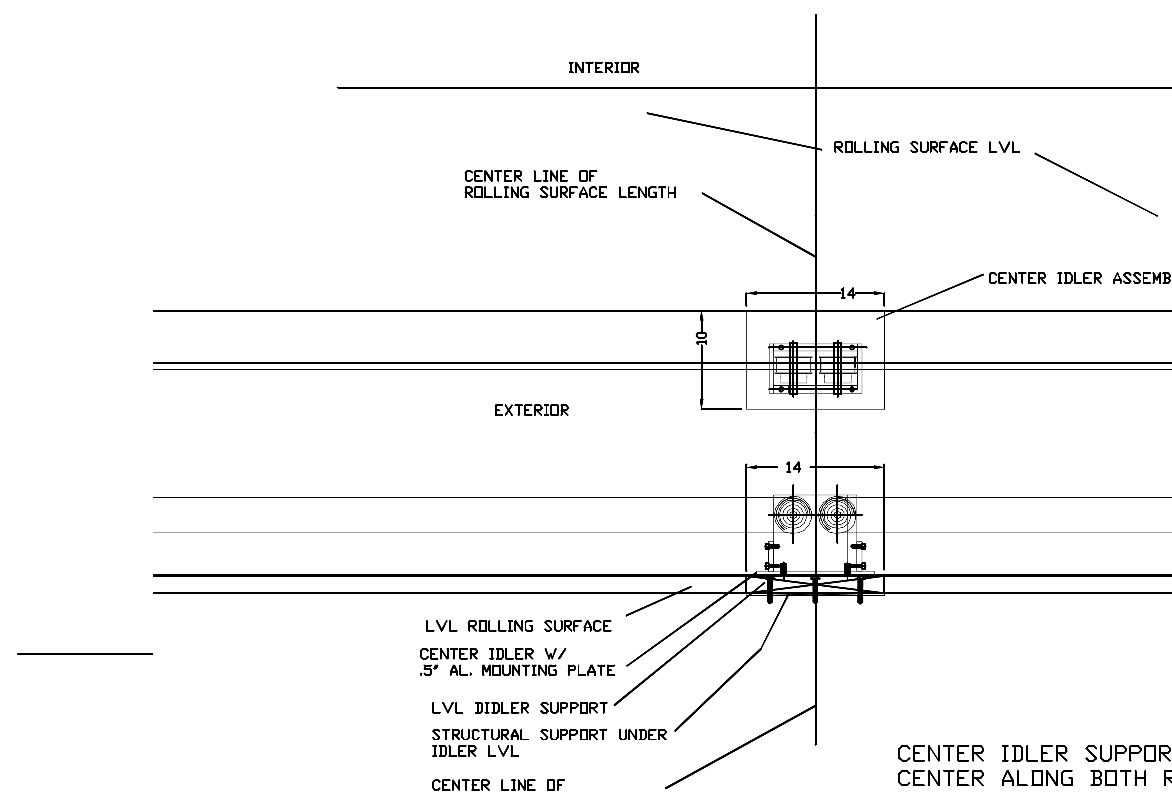

CENTER IDLER SUPPORT DETAIL
CENTER ALONG BOTH ROLLING SURFACES)
SIZE- 10"W. X 14"L.
NEEDED STRUCTURAL LVL SUPPORT FOR RAC CENTER IDLERS.
LOCATED AT CENTER ALONG THE LENGTH OF THE ROLLING SURFACE.
FINISHED HEIGHT EVEN WITH LVL ROLLING SURFACE
A) SET TO HEIGHT AS SHOWN AND CENTERED ON RAC UNIT LENGTH.
B) ALL FASTENERS COUNTERSUNK BELOW LVL SURFACE
C) WRAPPED W/ WEATHERPROOFING MEMBRANE.
SUPPLIED AND INSTALLED BY OTHERS

ROLL-A-COVER INT'L
36 SARGENT DR.
BETHANY, CT 06524
Tel: 203-393-7292
Fax: 203-286-2012
www.rollacover.com

SCALE: 1/4" = 1'-0"
SALESMAN:
DRAWN BY: K. TAYLOR

JOB NAME & ADDRESS:
CONVENTIONAL FREE STANDING SKYLIGHT- ONE MOTOR

ORIGINATION REVISED REVISED REVISED
DATE: 09-15-25

DRAWING #: CFSS-01

SHEET #: MOTOR 5 OF8

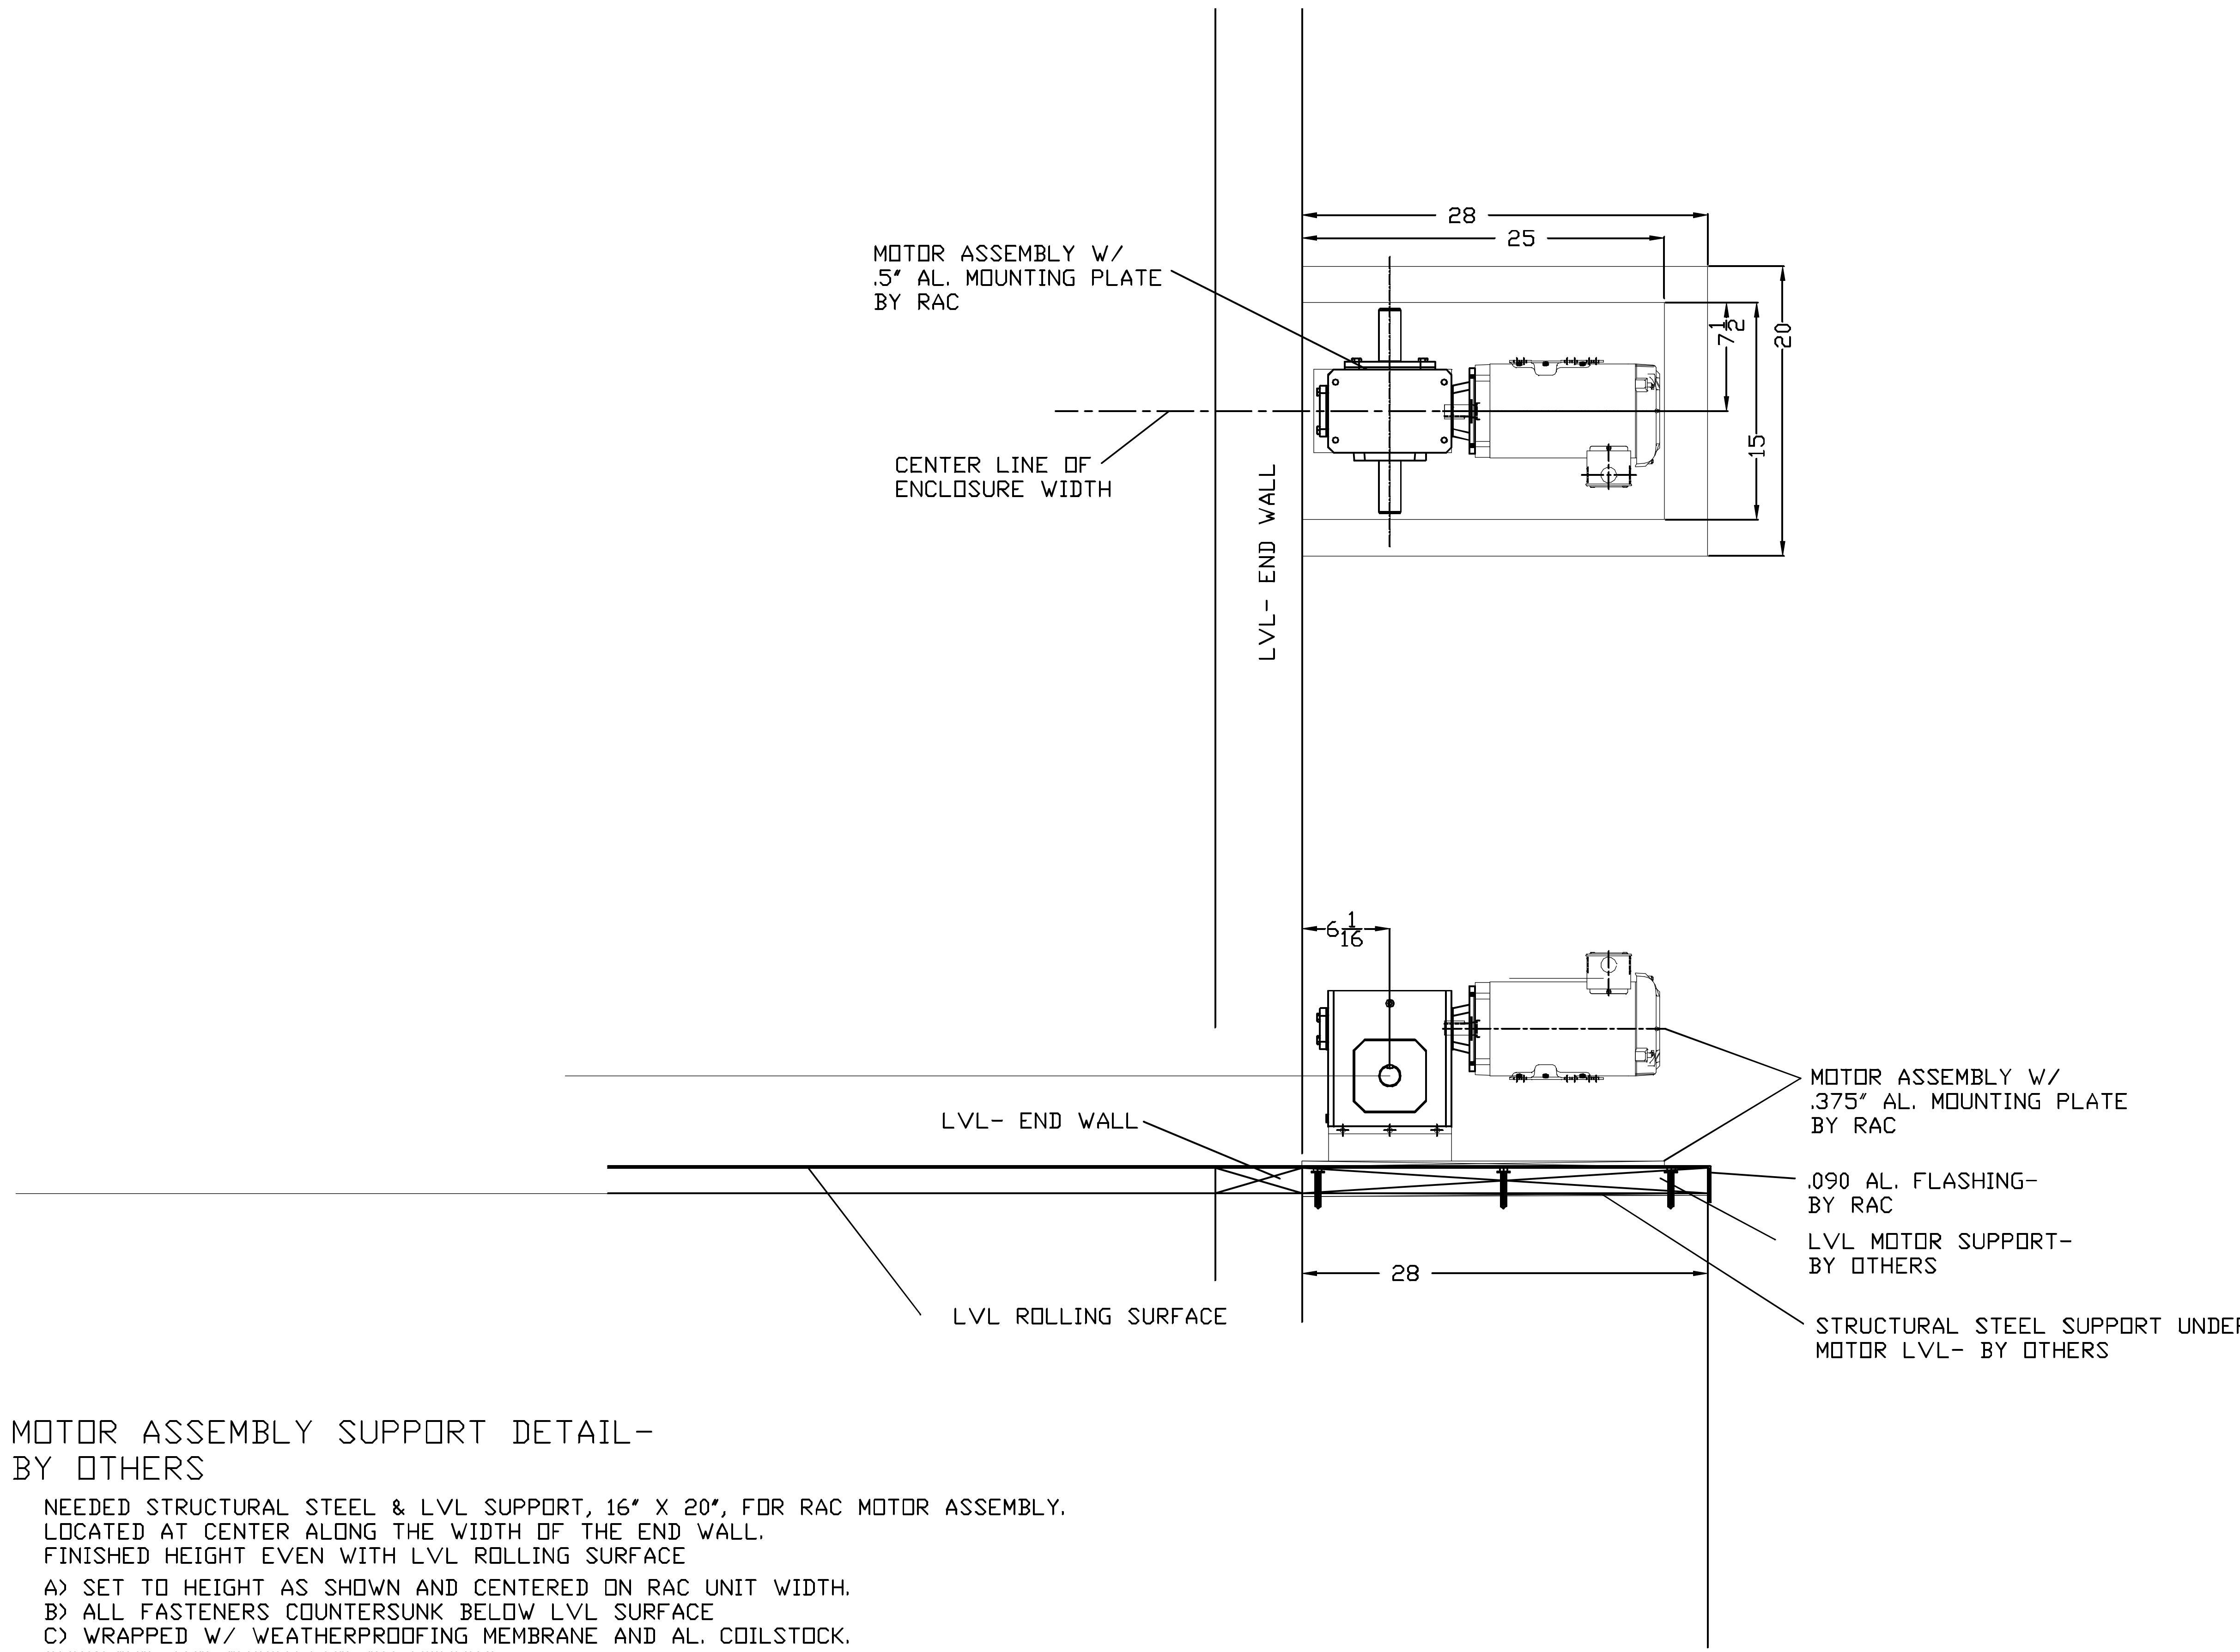

MOTOR ASSEMBLY SUPPORT DETAIL- BY OTHERS

NEEDED STRUCTURAL STEEL & LVL SUPPORT, 16" X 20", FOR RAC MOTOR ASSEMBLY.
LOCATED AT CENTER ALONG THE WIDTH OF THE END WALL.
FINISHED HEIGHT EVEN WITH LVL ROLLING SURFACE

A) SET TO HEIGHT AS SHOWN AND CENTERED ON RAC UNIT WIDTH.
B) ALL FASTENERS COUNTERSUNK BELOW LVL SURFACE
C) WRAPPED W/ WEATHERPROOFING MEMBRANE AND AL. COILSTOCK.
SUPPLIED AND INSTALLED BY OTHERS

ROLL-A-COVER INT'L
36 SARGENT DR.
BETHANY, CT 06524
Tel: 203-393-7292
Fax: 203-286-2012
www.rollacover.com

SCALE: 1/4" = 1'-0"

SALESMAN:

DRAWN BY: K. TAYLOR

JOB NAME & ADDRESS:
CONVENTIONAL FREE STANDING
SKYLIGHT- ONE MOTOR

ORIGINATION REVISED REVISED REVISED

DATE: 09-15-25

DRAWING #: CFSS-01

SHEET #: MOTOR 6 OF8

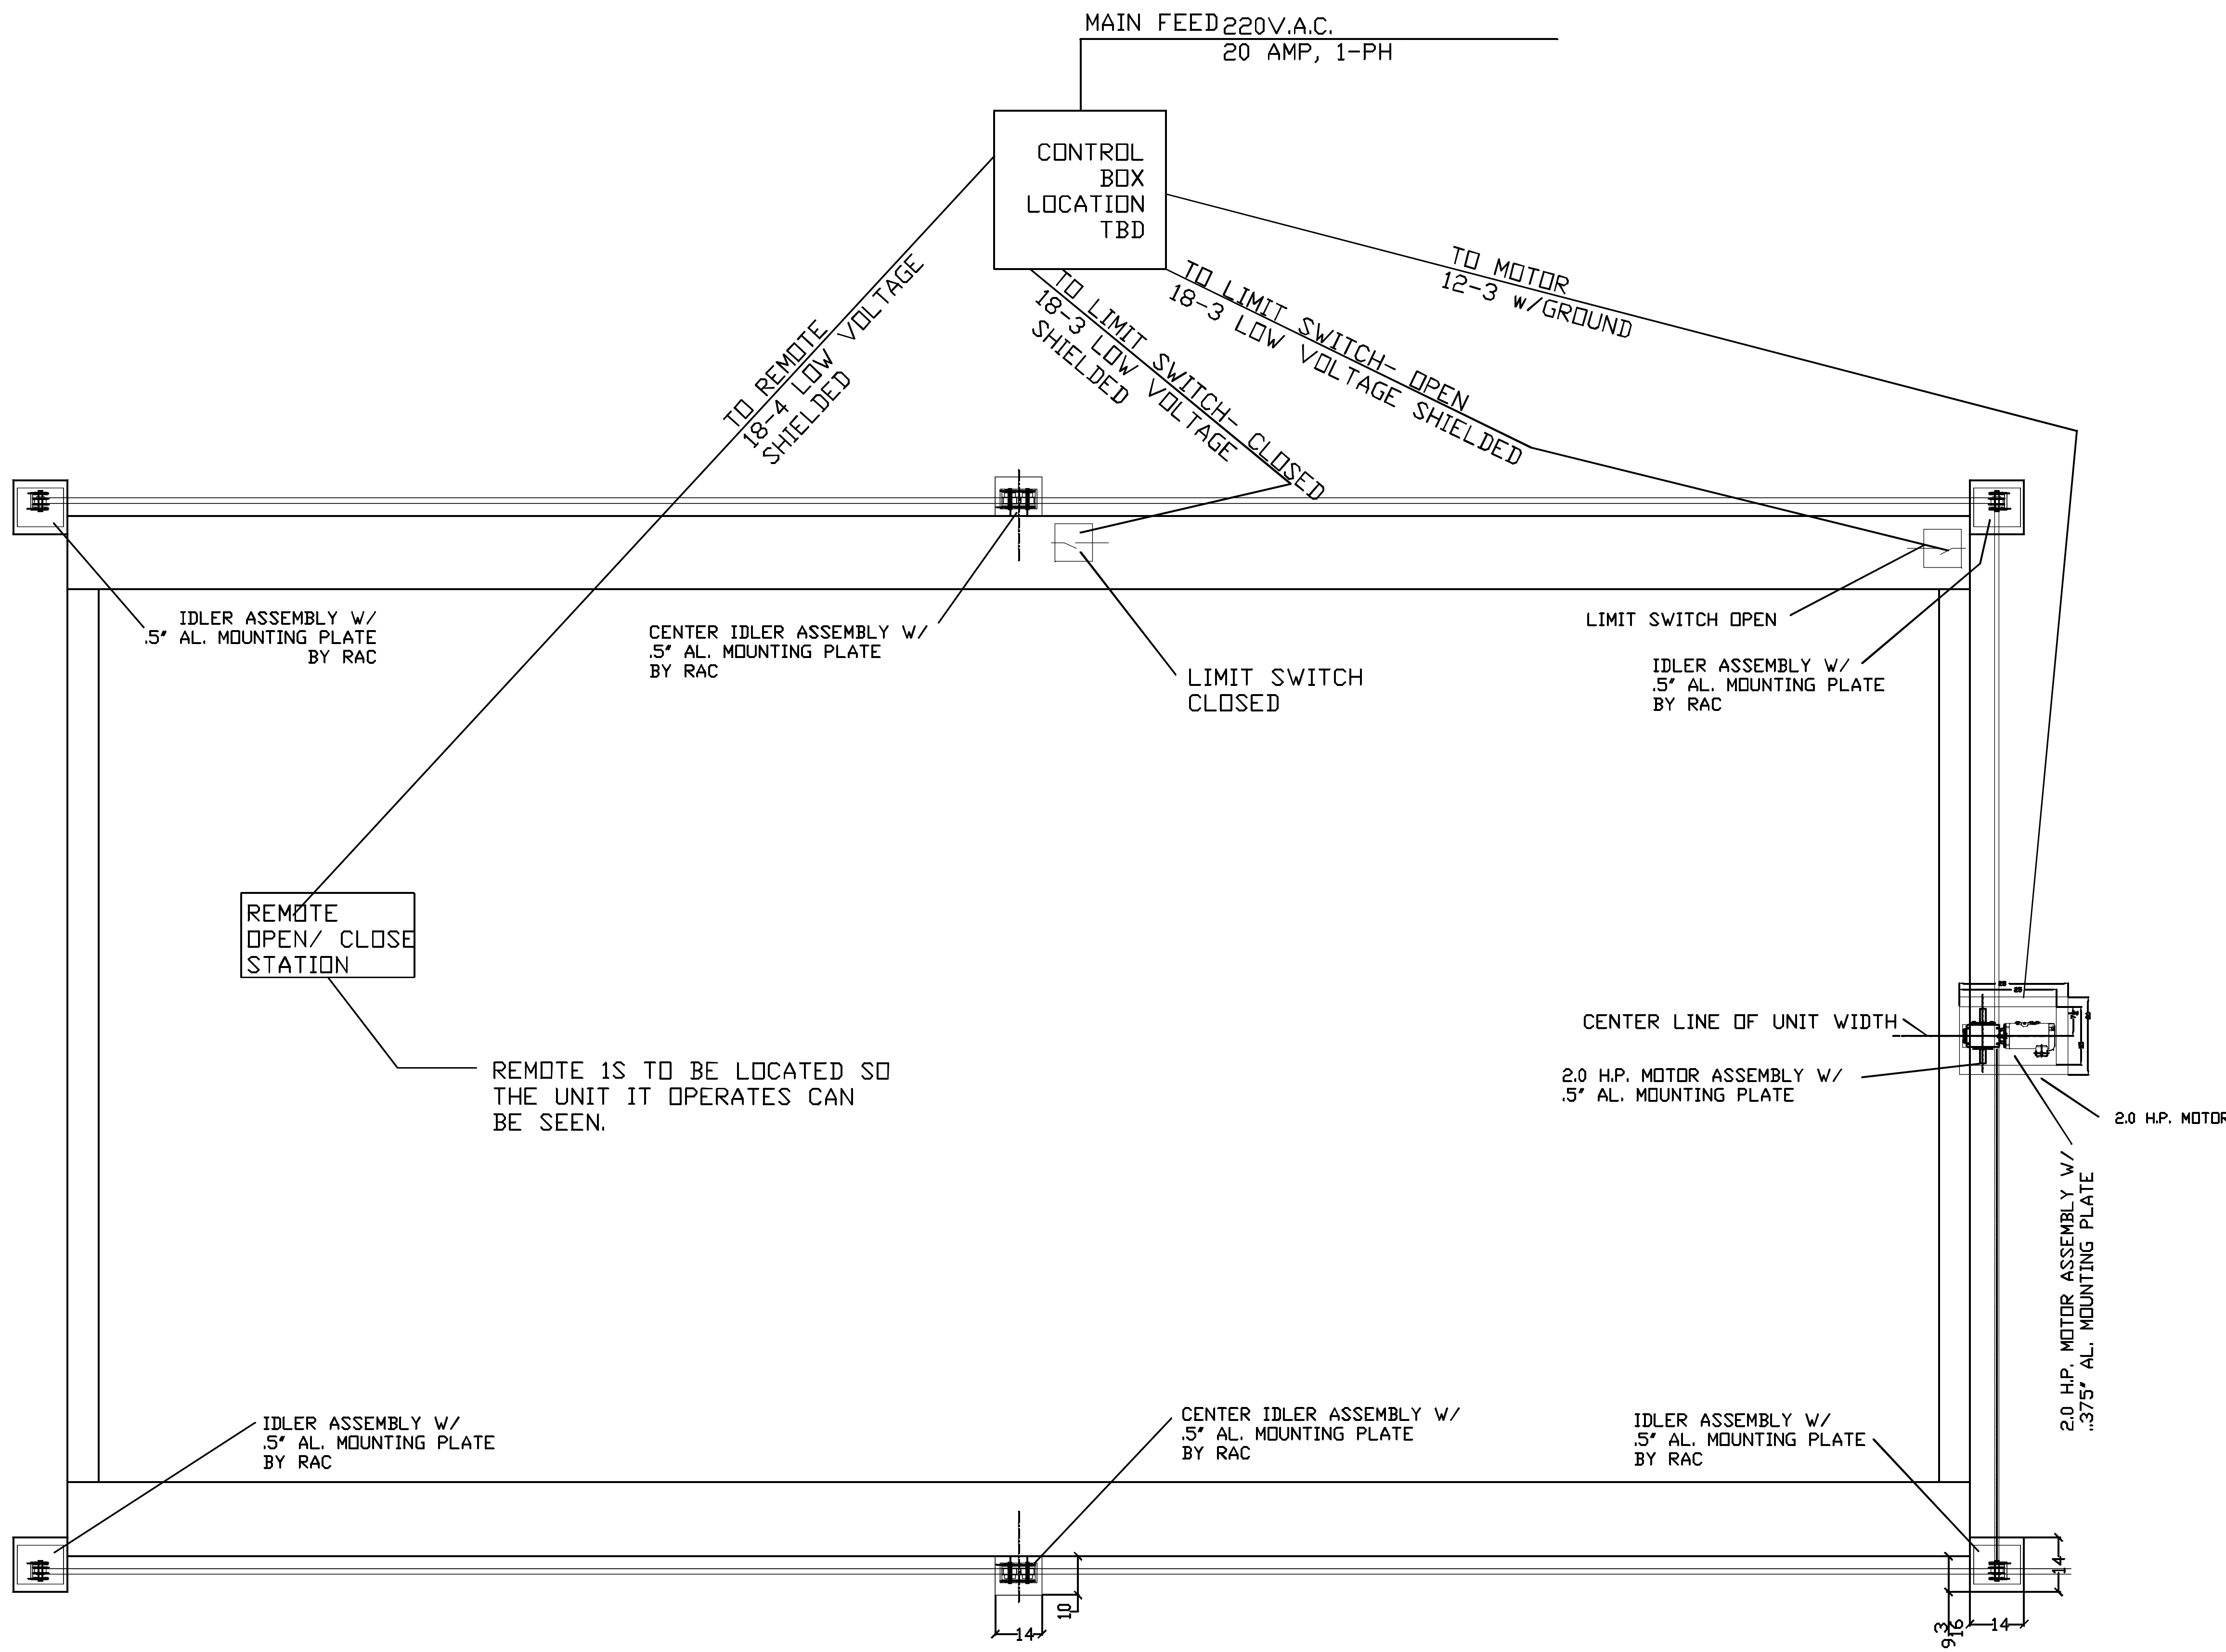

RAC ELECTRICAL PLAN

ROLL-A-COVER INT'L
36 SARGENT DR.
BETHANY, CT 06524
Tel: 203-393-7292
Fax: 203-286-2012
www.rollacover.com

SCALE: 1/4" = 1'-0"

SALESMAN:

DRAWN BY: K. TAYLOR

JOB NAME & ADDRESS:
CONVENTIONAL FREE STANDING
SKYLIGHT- ONE MOTOR

ORIGINATION REVISED REVISED REVISED

DATE: 09-15-25

DRAWING #: CFSS-01

SHEET #: MOTOR 7 OF 8

FREE STANDING -
CONVENTIONAL SKYLIGHT
1 MOTOR

1 MOTOR
WIRING SCHEMATIC

1-PH. INPUT
208-220 V.
20 amp.

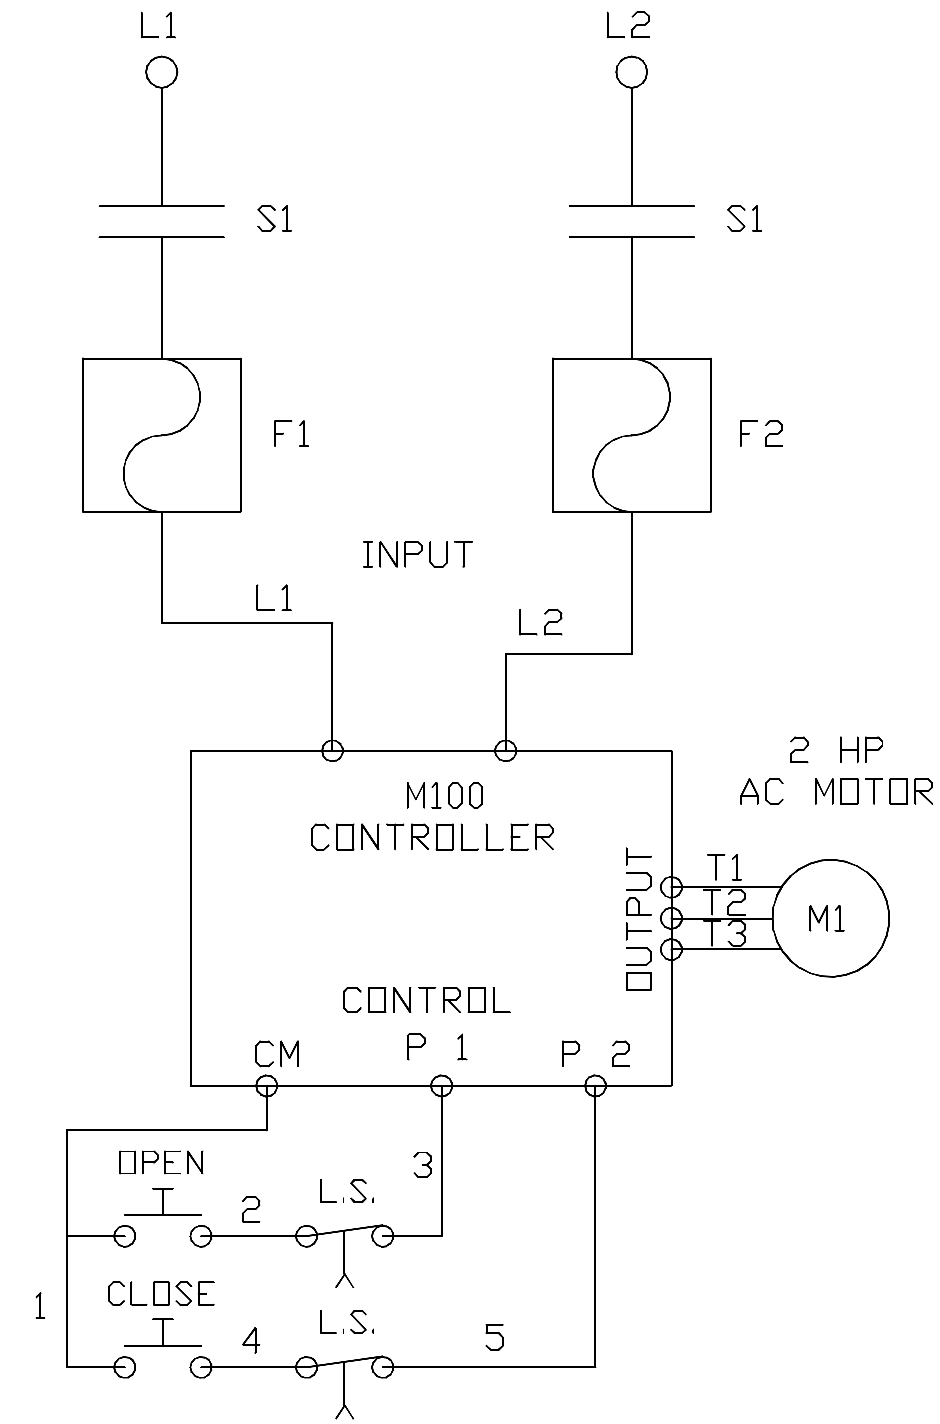

ROLL-A-COVER INT'L
36 SARGENT DR.
BETHANY, CT 06524
Tel: 203-393-7292
Fax: 203-286-2012
www.rollacover.com

SCALE: 1/4" = 1'-0"
SALESMAN:
DRAWN BY: K. TAYLOR

JOB NAME & ADDRESS:
CONVENTIONAL FREE STANDING
SKYLIGHT- ONE MOTOR

ORIGINATION DATE: 09-15-25
REVISED
REVISED
REVISED

DRAWING #: CFSS-01
SHEET #: MOTOR 8 OF8