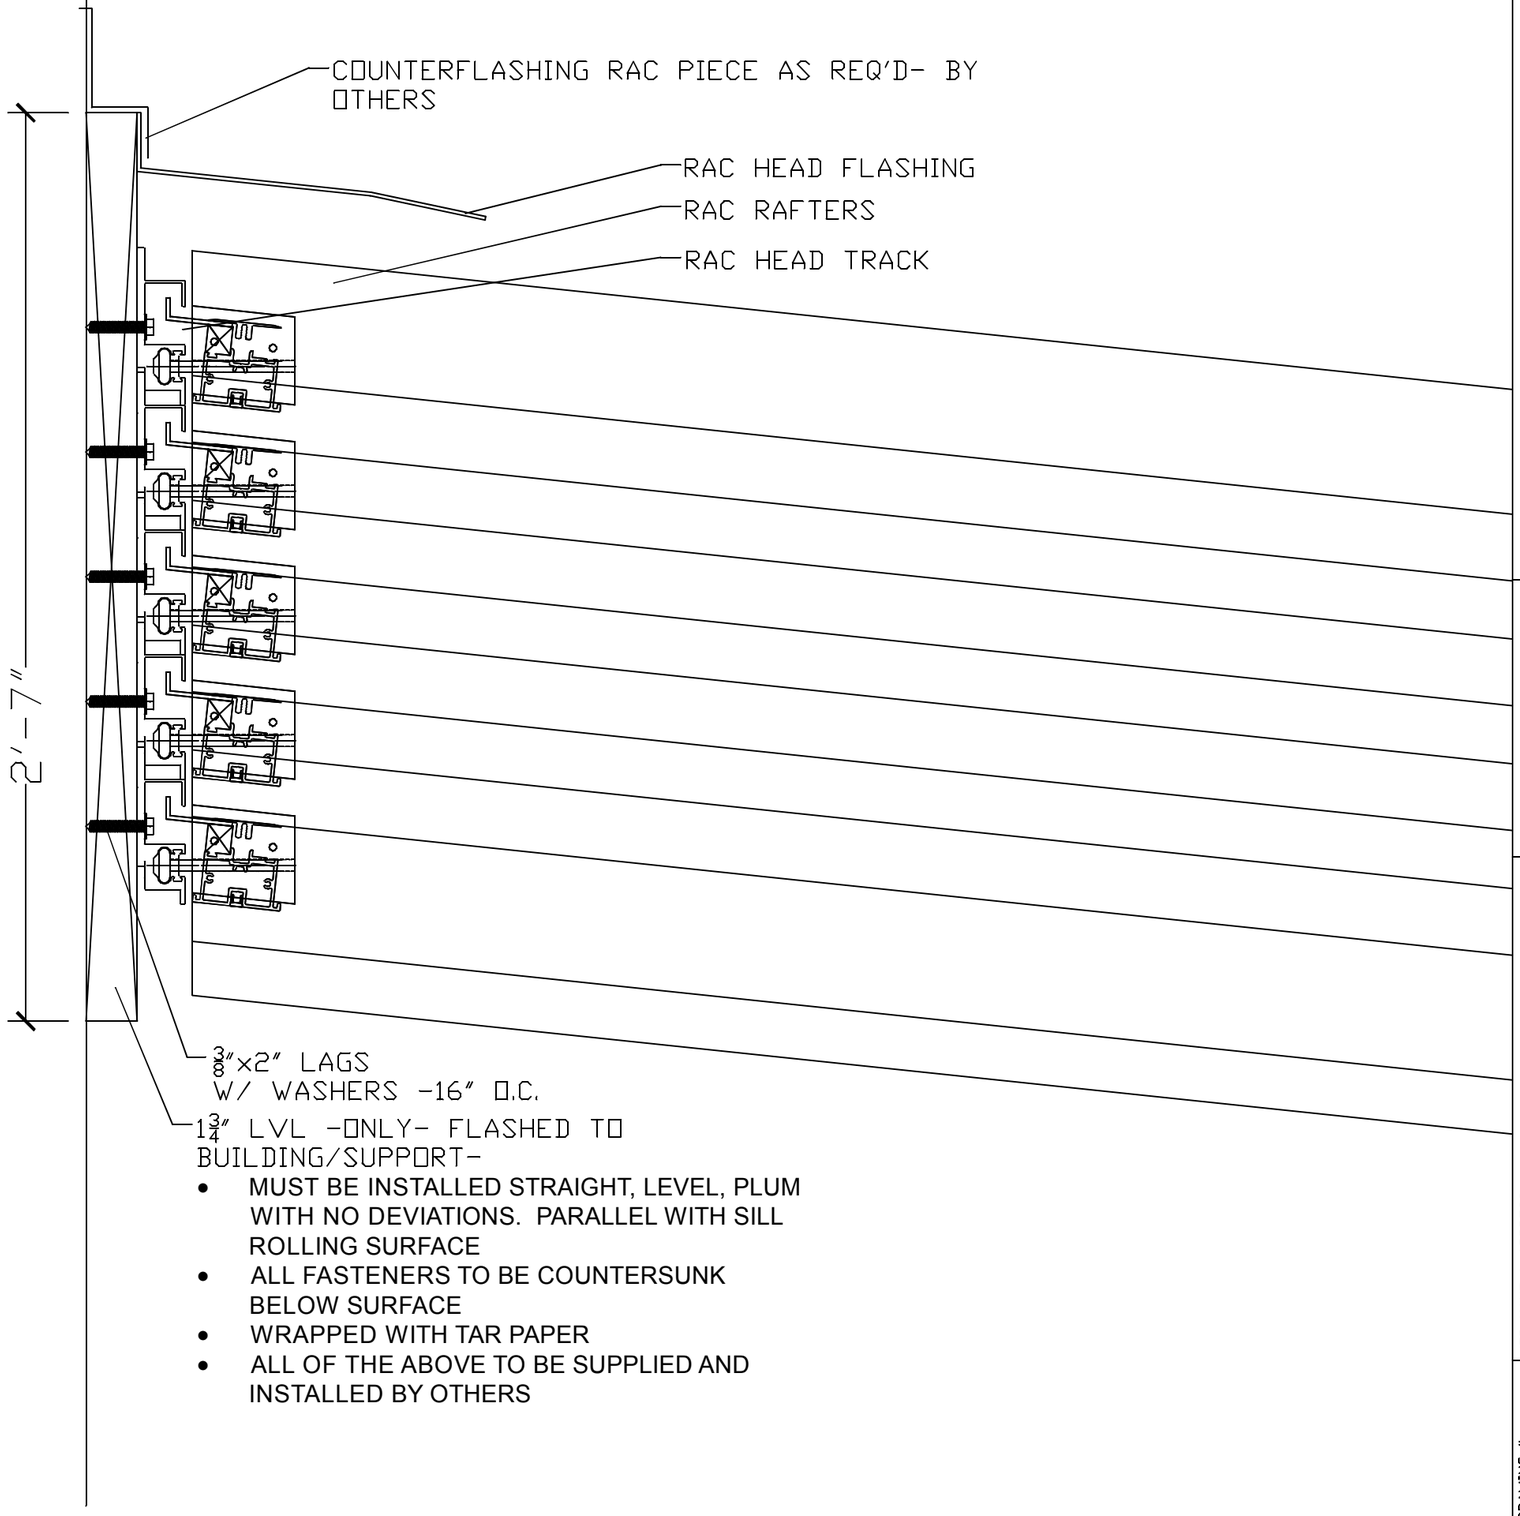

- MUST BE INSTALLED STRAIGHT, LEVEL, PLUM WITH NO DEVIATIONS. PARALLEL WITH SILL ROLLING SURFACE
- ALL FASTENERS TO BE COUNTERSUNK BELOW SURFACE
- WRAPPED WITH TAR PAPER
- ALL OF THE ABOVE TO BE SUPPLIED AND INSTALLED BY OTHERS

1/01 HEADER DESIGN

ROLL-A-COVER INT'L
36 SARGENT DR,
BETHANY, CT 06524
Tel: 203-393-7292
Fax: 203-286-2012
www.rollacover.com

SCALE: NTS

SALESMAN: M. MORRIS

DRAWN BY: B. TAYLOR

JOB NAME & ADDRESS:
5 BAY HEAD TRACK
HD1" RAFTER

ORIGINATION
REVISED
REVISED
REVISED
DATE: 7-9-19

DRAWING #: MM-JCN-01C

SHEET #: WSILL